


Cheryl AK-05

Construction of RCC Drains At Agrahara layout in
Ward No. 05 Bataarayapurur Sub Division.

Agrahara layout

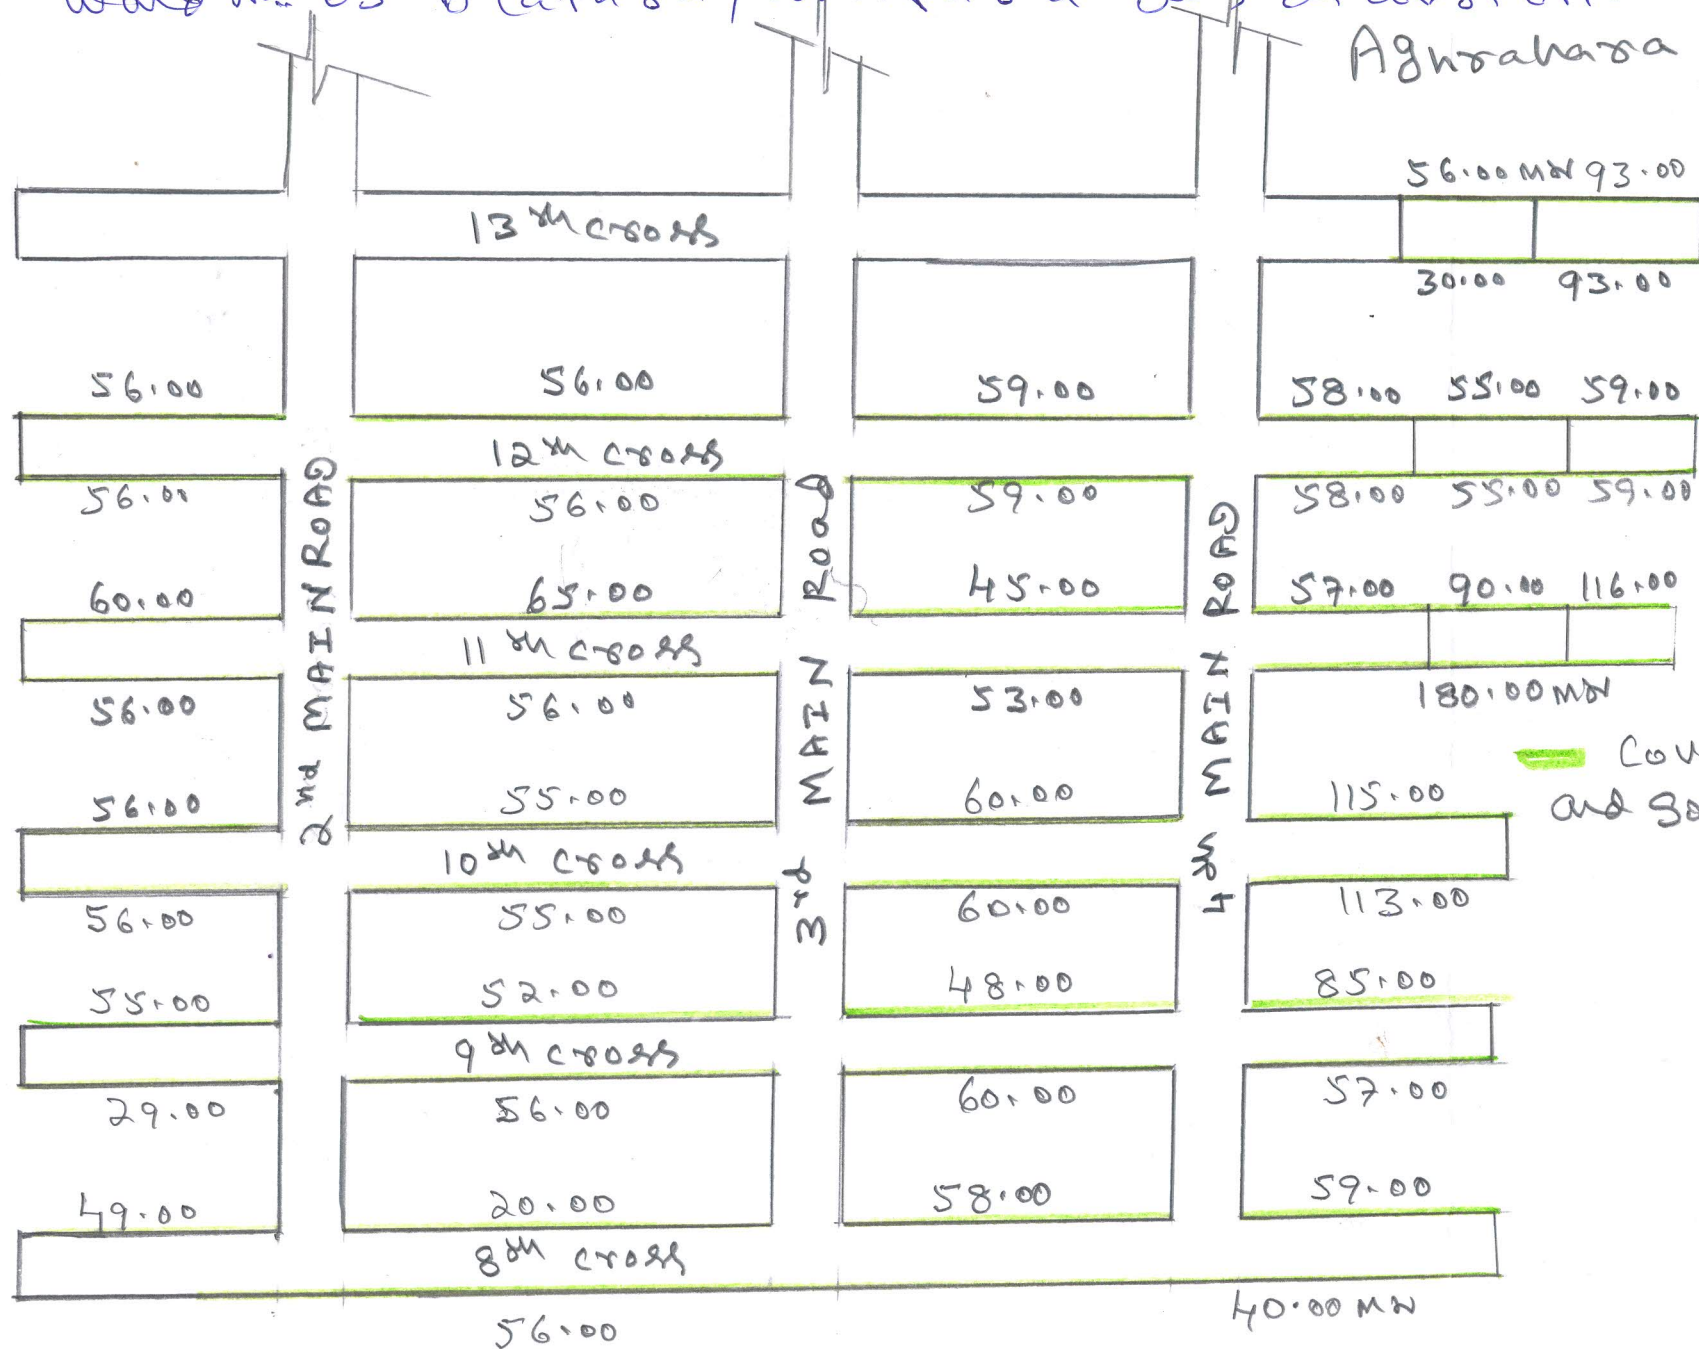

Covering Slab
and Solid Block Paving

Periy
KAE-05